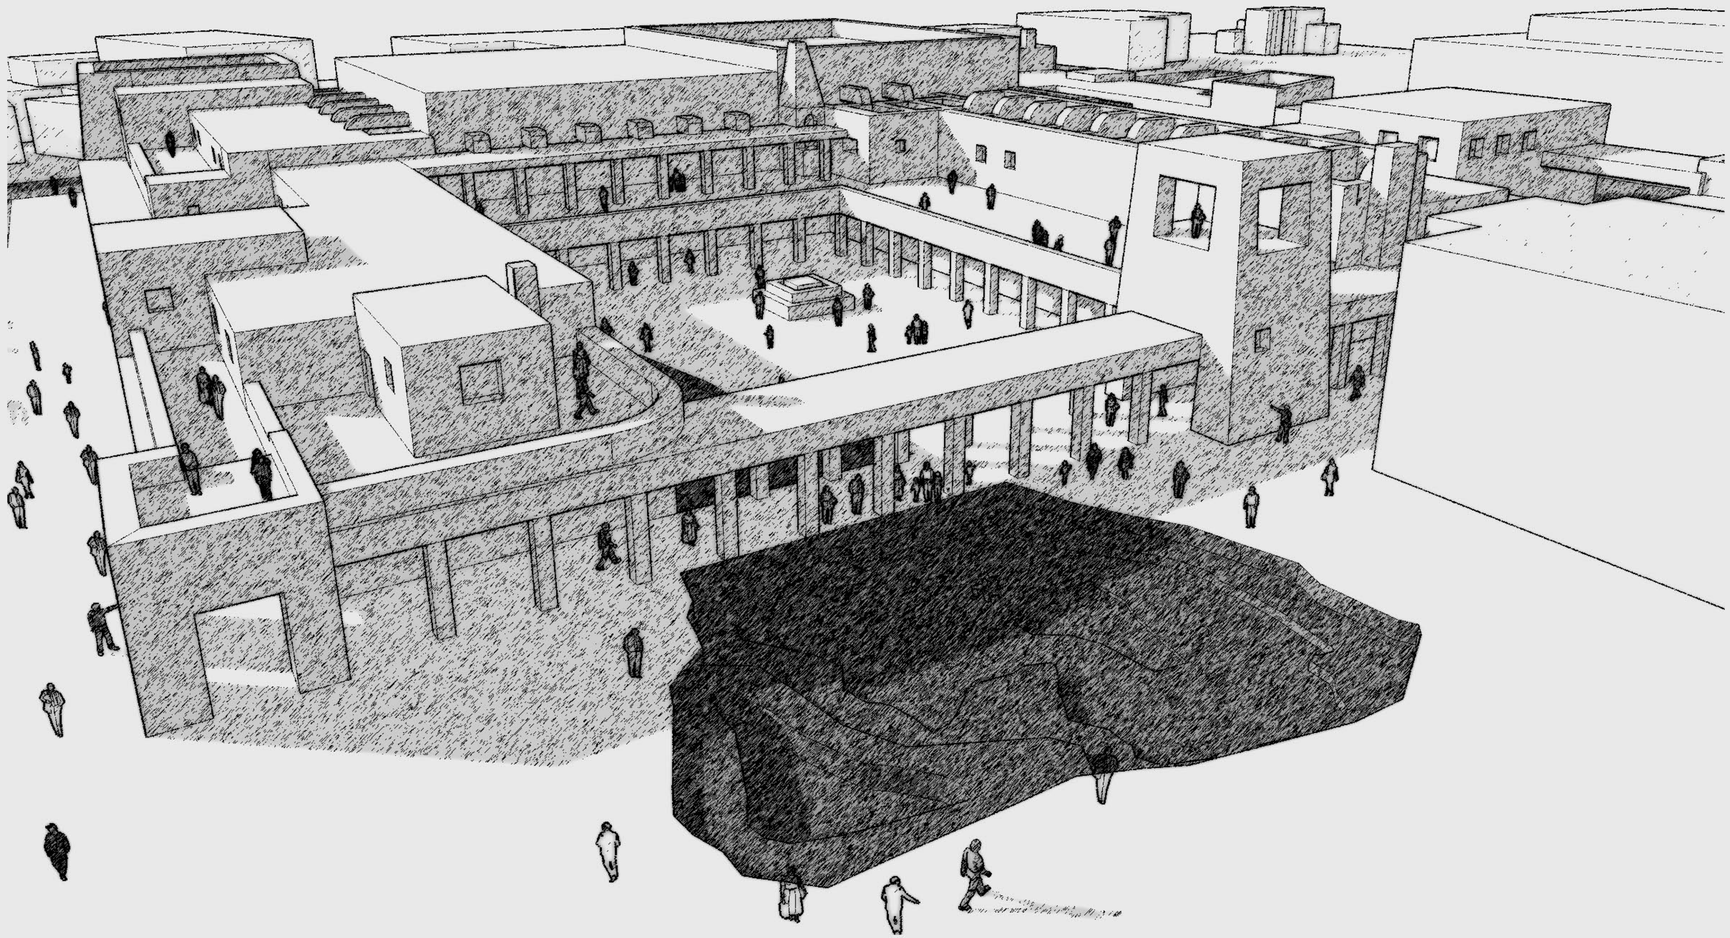

Santa Fe Civic Center Technical Package

WALKER PARKING CONSULTANTS

M-E ENGINEERS, INC. MECHANICAL AND ELECTRICAL CONSULTING ENGINEERS

MARTIN / MARTIN CONSULTING ENGINEERS

Spears Architects DESIGNWORKSHOP 506 Agua Fria • Santa Fe, NM 87501 • 505-982-8399 Facsimile 505-986-1396

Fentress Bradburn ARCHITECTS LTD. Architecture • Interiors • Planning

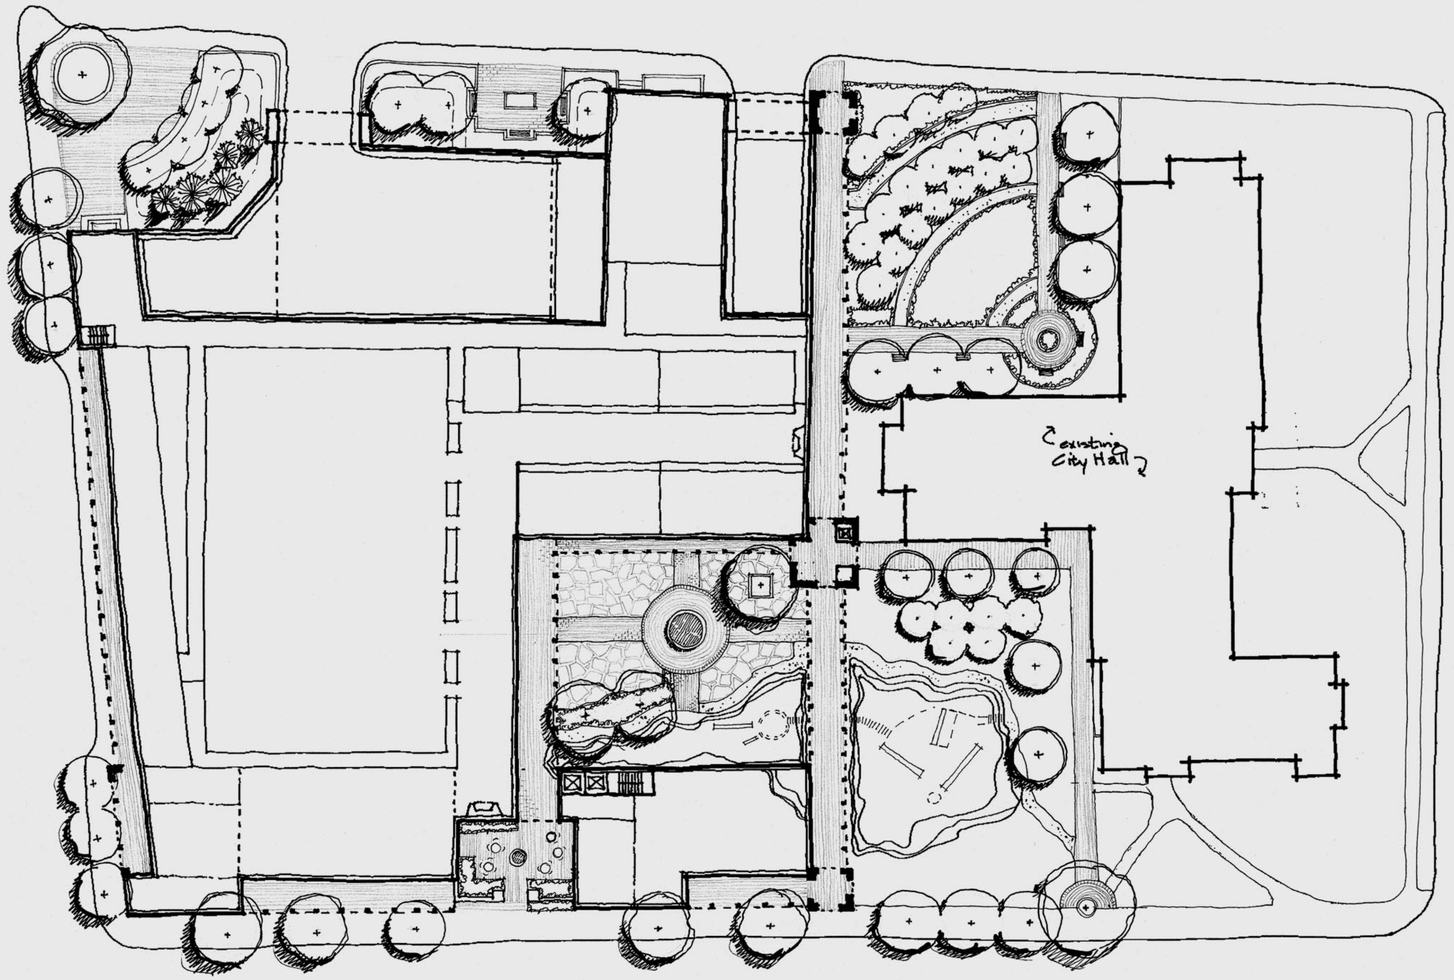

Site Plan - Landscaping Scale 1/32”=1’-0”

WALKER PARKING CONSULTANTS
H-E ENGINEERS, INC. MECHANICAL AND ELECTRICAL CONSULTING ENGINEERS
MARTIN / MARTIN CONSULTING ENGINEERS
Spears Architects
DESIGNWORKSHOP
Fentress Bradburn ARCHITECTS LTD.
Architecture • Interiors • Planning

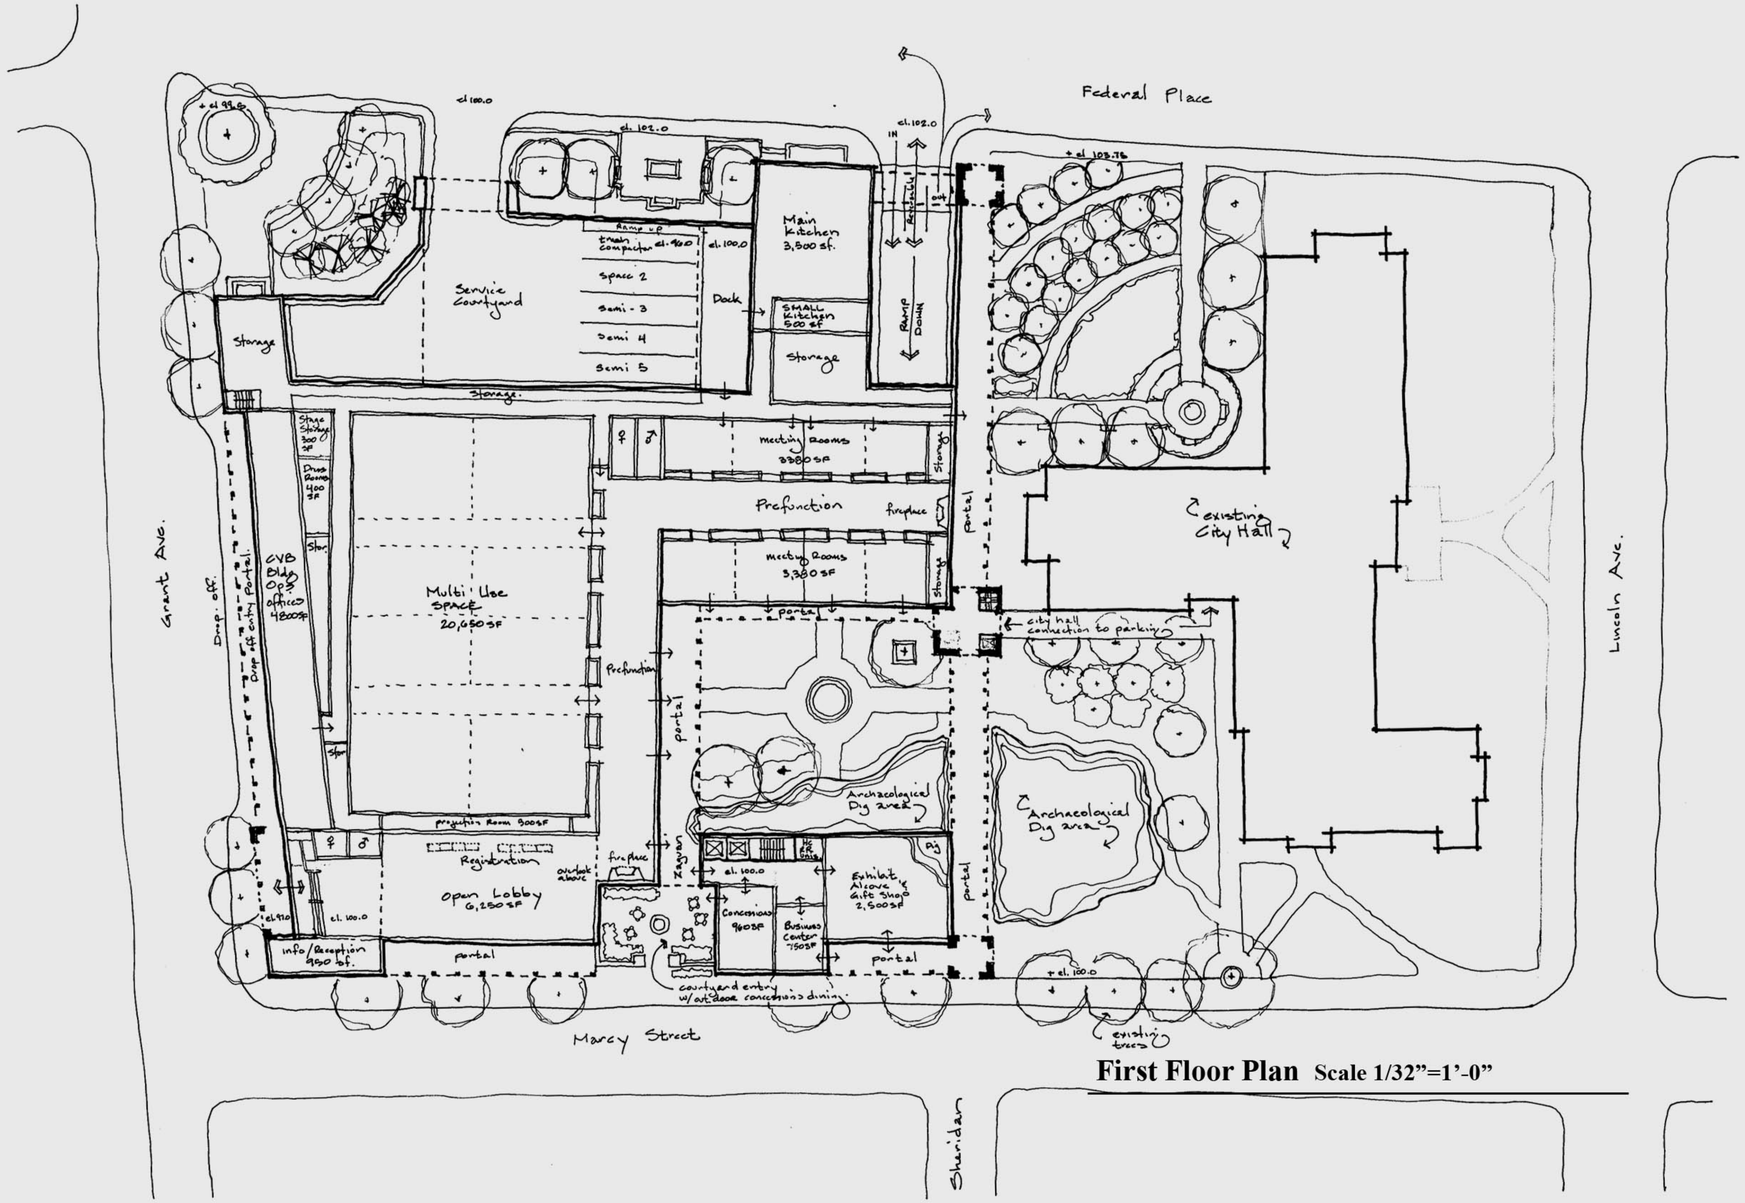

First Floor Plan Scale 1/32”=1’-0”

WALKER PARKING CONSULTANTS
M-E ENGINEERS, INC. MECHANICAL AND ELECTRICAL CONSULTING ENGINEERS
MARTIN / MARTIN CONSULTING ENGINEERS
Spears Architects DESIGNWORKSHOP 506 Agua Fria • Santa Fe, NM 87501 • 505-982-8399 Facsimile 505-986-1396
Fentress Bradburn ARCHITECTS LTD. Architecture • Interiors • Planning

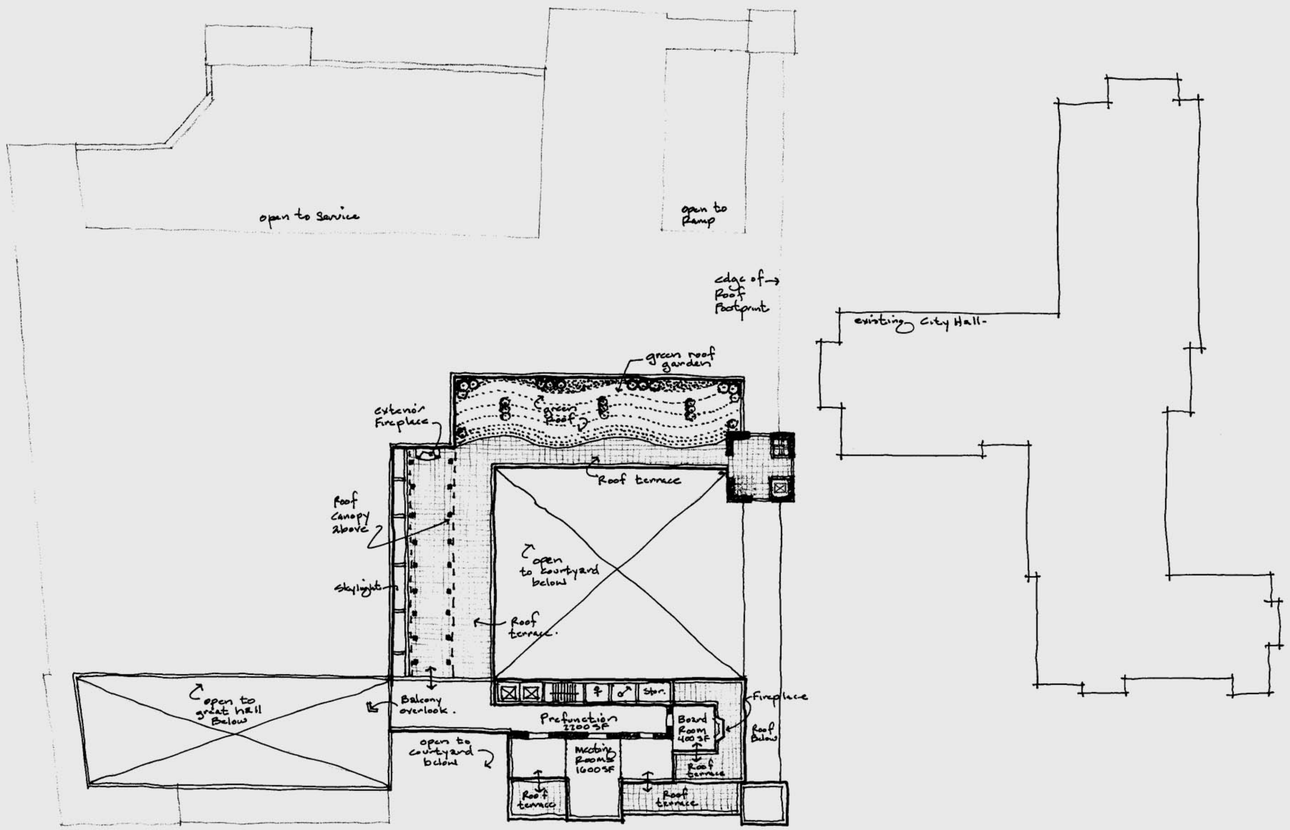

Second Floor Plan Scale 1/32”=1’-0”

WALKER
Spears Architects
DESIGNWORKSHOP
Fentress Bradburn
ARCHITECTS LTD.
Architecture • Interiors • Planning

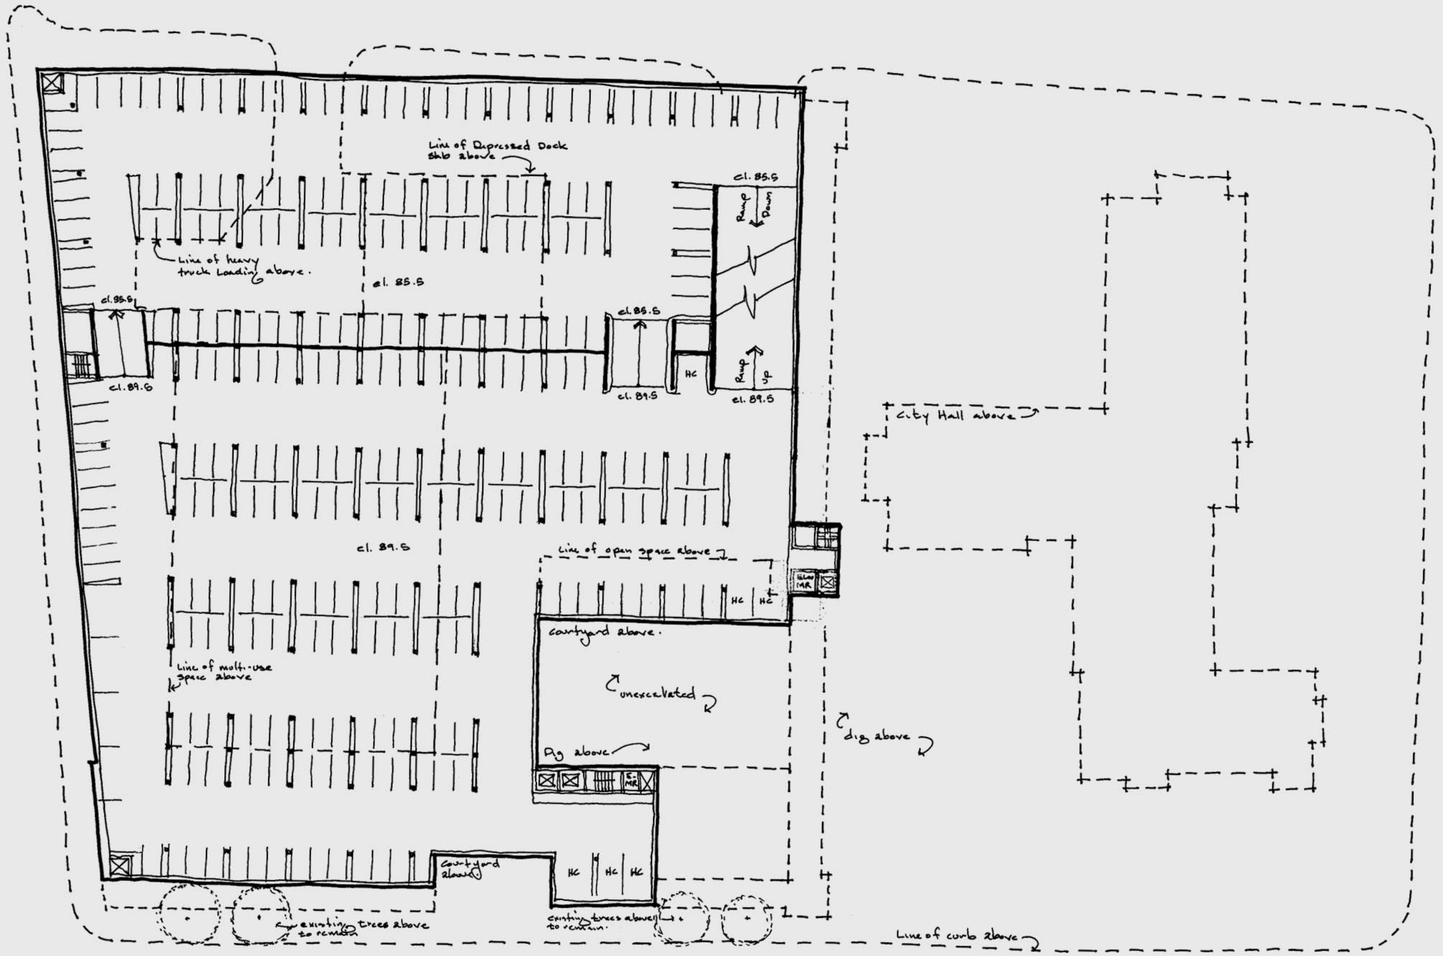

Parking Total

- Level P.1 - 298 (including 6 H.C.)
- Level P.2 - 302 (including 6 H.C.)

Total 600 cars (incl. 12 HC)

Parking Plan - P1 Scale 1/32"=1'-0"

WALKER PARKING CONSULTANTS
M-E ENGINEERS, INC. MECHANICAL AND ELECTRICAL CONSULTING ENGINEERS
MARTIN / MARTIN CONSULTING ENGINEERS
Spears Architects DESIGNWORKSHOP 506 Agua Fria • Santa Fe, NM 87501 • 505-982-8399 Facsimile 505-986-1396
Fentress Bradburn ARCHITECTS LTD. Architecture • Interiors • Planning

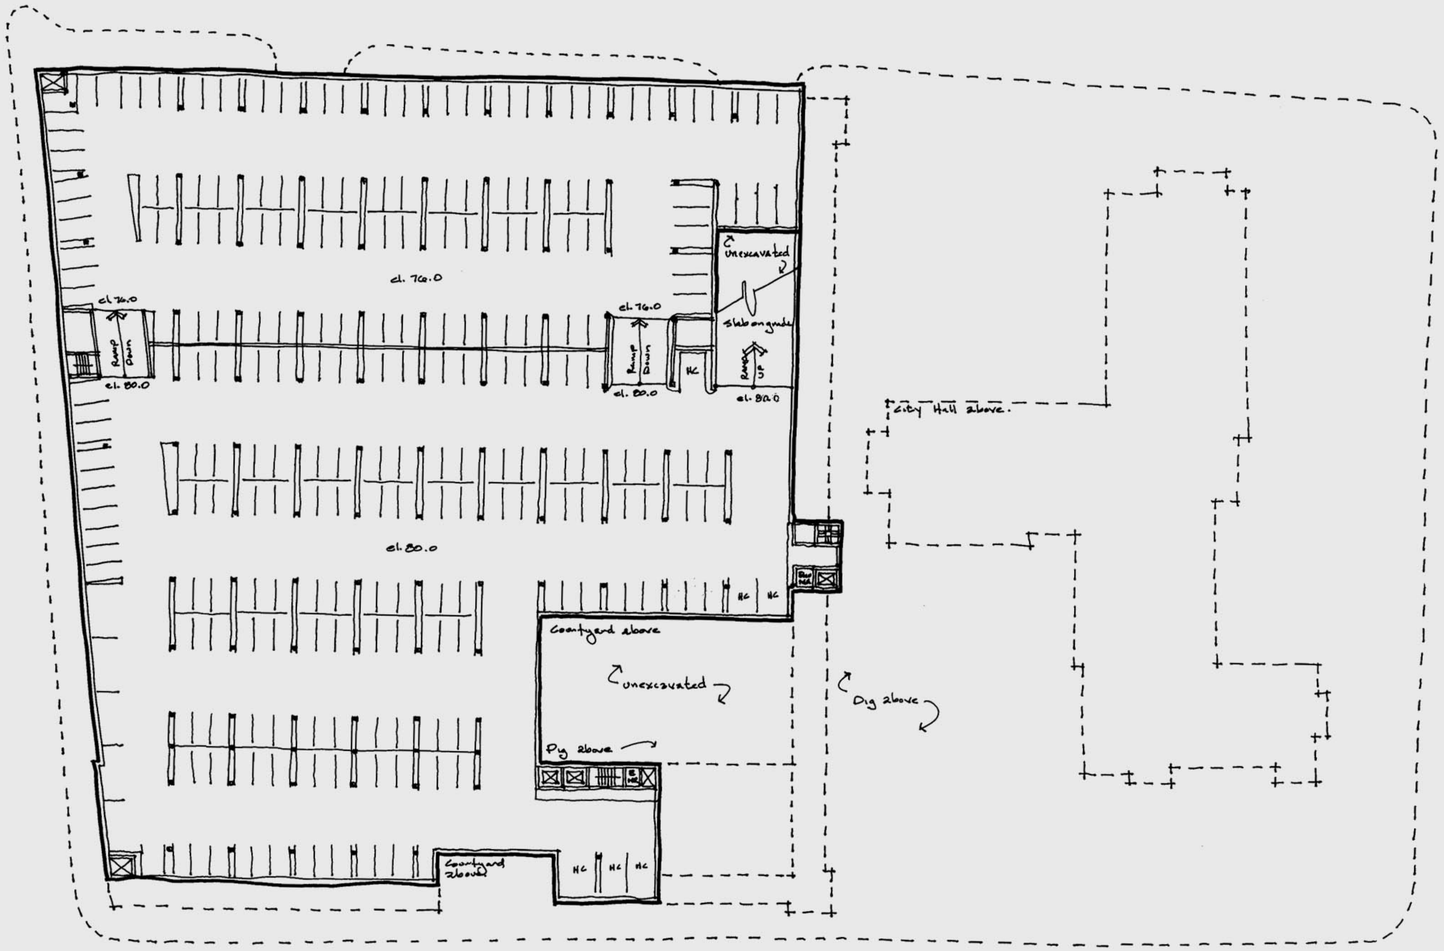

* Parking Total

- Level P-1 - 298 (incl. 6 HC)
- Level P-2 - 302 (incl. 6 HC)

* Total 600 cars (incl. 12 HC)

Parking Plan - P2 Scale 1/32”=1’-0”

WALKER PARKING CONSULTANTS
M-E ENGINEERS, INC. MECHANICAL AND ELECTRICAL CONSULTING ENGINEERS
MARTIN / MARTIN CONSULTING ENGINEERS
Spears Architects DESIGNWORKSHOP 506 Agua Fria • Santa Fe, NM 87501 • 505-982-8399 Facsimile 505-986-1396
Fentress Bradburn ARCHITECTS LTD. Architecture • Interiors • Planning

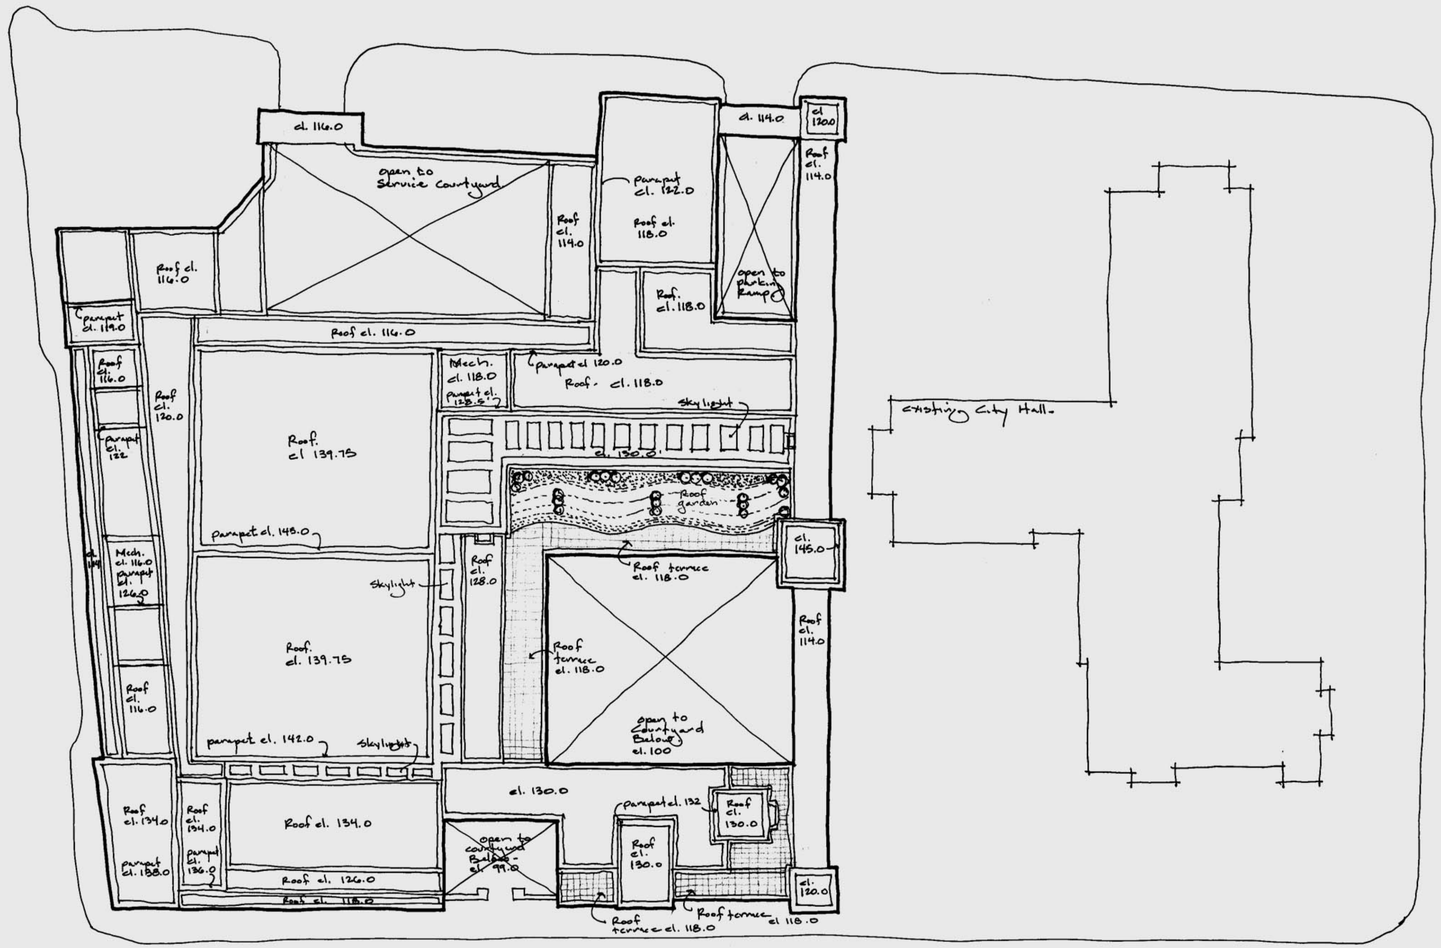

Roof Plan **Scale 1/32”=1’-0”**

WALKER PARKING CONSULTANTS
M-E ENGINEERS, INC. MECHANICAL AND ELECTRICAL CONSULTING ENGINEERS
MARTIN / MARTIN TECHNOLOGY CONSULTING ENGINEERS
Spears Architects DESIGNWORKSHOP 306 Agua Fria • Santa Fe, NM 87501 • 505-982-8399 Facsimile 505-986-1396
Fentress Bradburn ARCHITECTS LTD. Architecture • Interiors • Planning

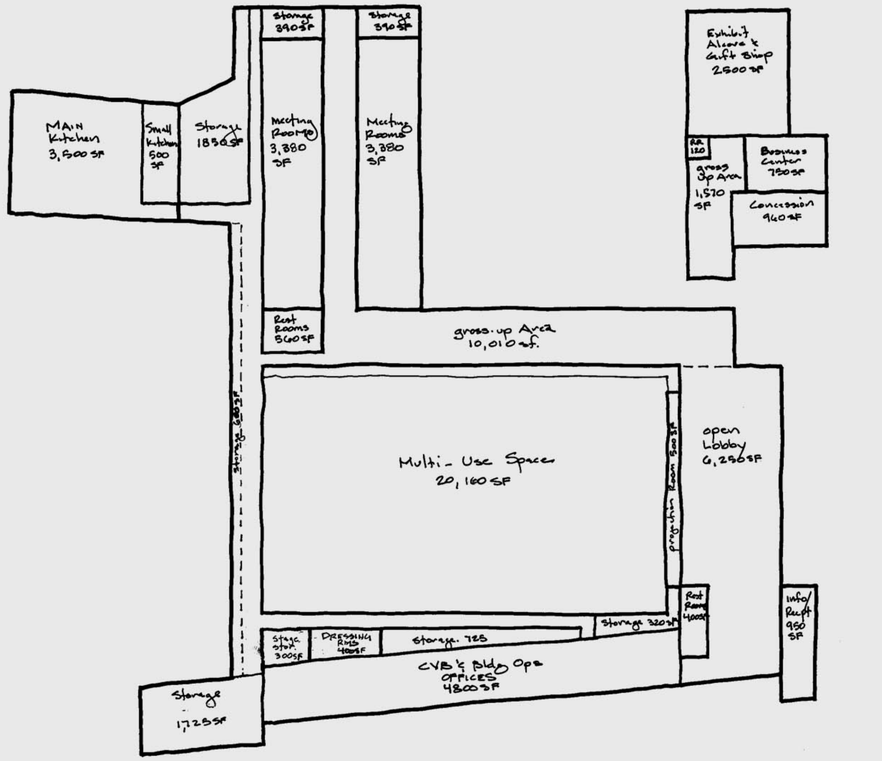

1ST FLOOR PLAN

• TOTAL FLOOR AREA = 66,990 SF

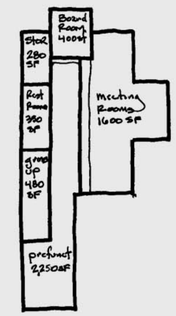

2ND FLOOR PLAN

• Total Floor Area = 5,360 SF

SPACE MATRIX

* PROGRAM SPACE		* PROVIDED	
• Multi-Use Space	20,000 SF	20,160 SF	
• Lobby	10,800 SF	11,410 SF	
• Bus. Center 800			• BC 750
• Concession 800			• con 960
• Gift Shop 2500			• GS 2500
• Open Lobby 6000			• Lobby 6250
• Info/Receipt 1000			• Info 950
• CVB - Bldg Ops	4,910 SF	4,800 SF	
• MEETING SPACE	8,780 SF	8,760 SF	
• Pre-function - Upper	2,200 SF	2,250 SF	
• Kitchen	4,000 SF	4,000 SF	
• Small Kitchen 500			• SK 500
• Main 3500			• MK 3500
• STORAGE	6,200 SF	6,280 SF	
• Miscellaneous	3,200 SF	1,680 SF	• RR 1430 SF
• RR 3000			
• Gross-Up Factor	12,012 SF	12,060 SF	
* Total Area	72,072 SF	72,350 SF TOTAL	

Area Calculation Plan Scale 1/32”=1’-0”

WALKER PARKING CONSULTANTS
M-E ENGINEERS, INC. MECHANICAL AND ELECTRICAL CONSULTING ENGINEERS
MARTIN / MARTIN CONSULTING ENGINEERS
Spears Architects
DESIGNWORKSHOP
Fentress Bradburn ARCHITECTS LTD.
Architecture • Interiors • Planning

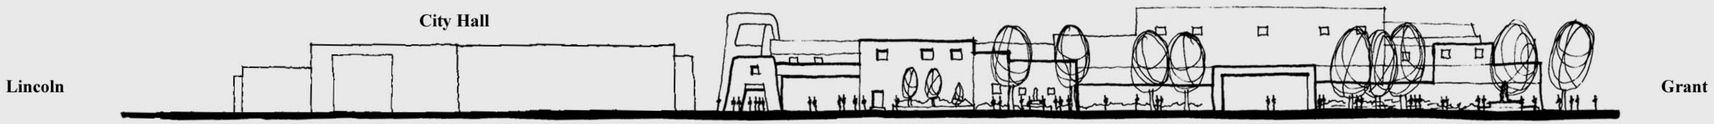

North Elevation at Federal (Phase 1) scale 1/32”=1’-0”

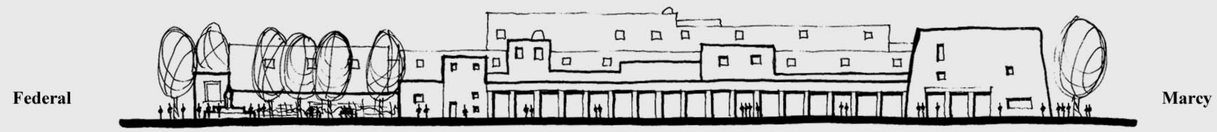

West Elevation at Grant (Phase 1) scale 1/32”=1’-0”

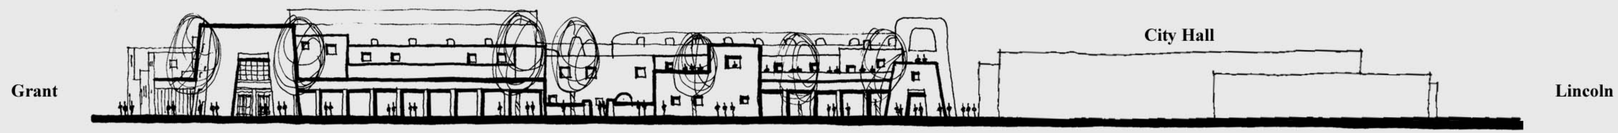

South Elevation at Fedreal (Phase 2) scale 1/32”=1’-0”

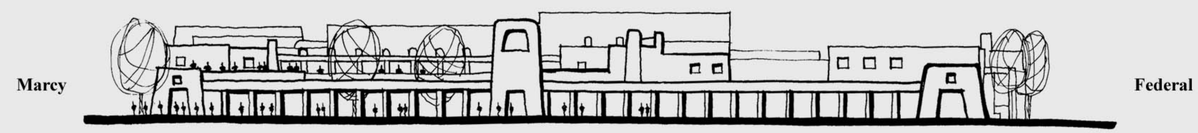

East Elevation at Marcy (Phase 2) scale 1/32”=1’-0”

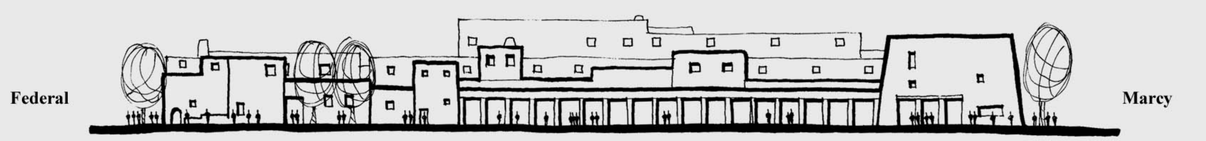

West Elevation at Grant (Phase 2) scale 1/32”=1’-0”

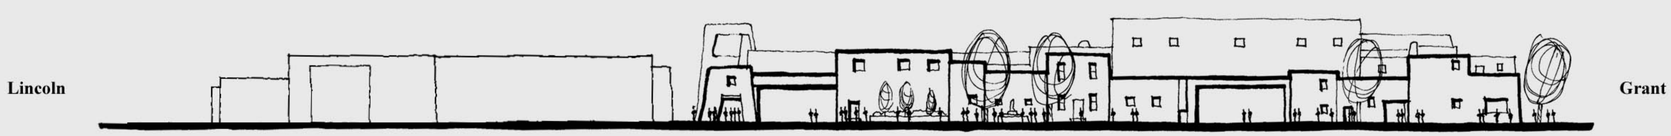

North Elevation at Federal (Phase 2) scale 1/32”=1’-0”

WALKER PARKING CONSULTANTS
M-E ENGINEERS, INC.
MECHANICAL AND ELECTRICAL CONSULTING ENGINEERS
MARTIN / MARTIN
CONSULTING ENGINEERS
Spears Architects
DESIGNWORKSHOP
506 Agua Fria • Santa Fe, NM 87501 • 505-982-8399 Facsimile 505-986-1396
Fentress Bradburn
ARCHITECTS LTD.
Architecture • Interiors • Planning

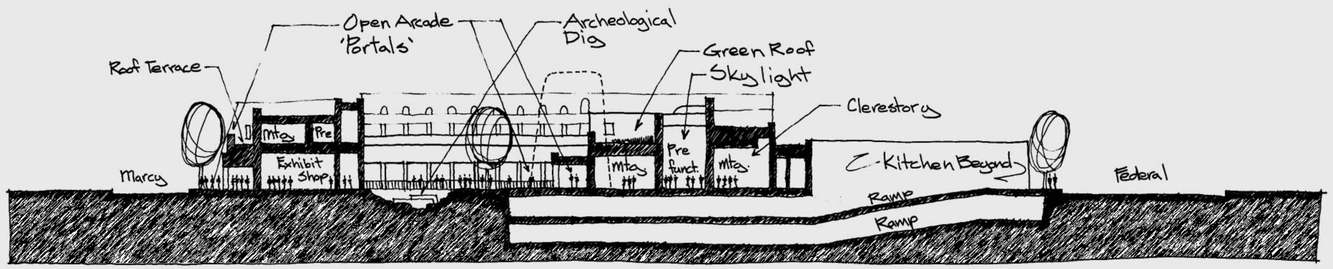

North-South Section A-A

Scale 1/32"=1'-0"

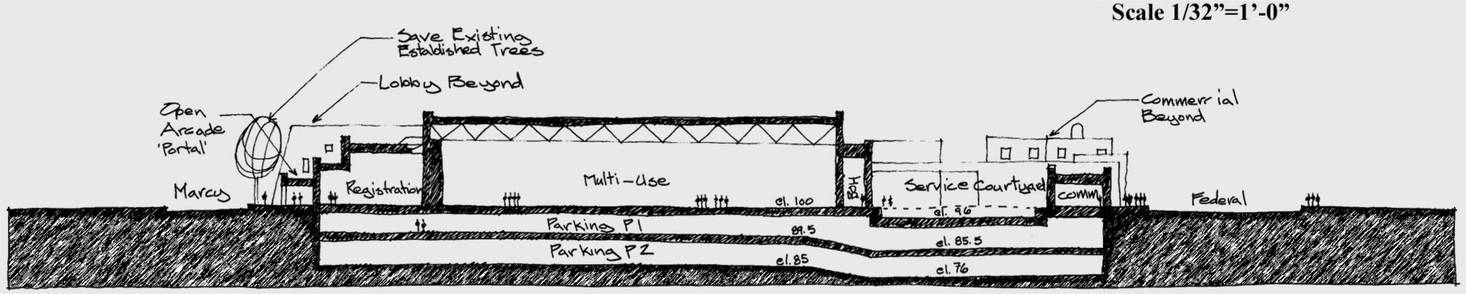

North-South Section B-B

Scale 1/32"=1'-0"

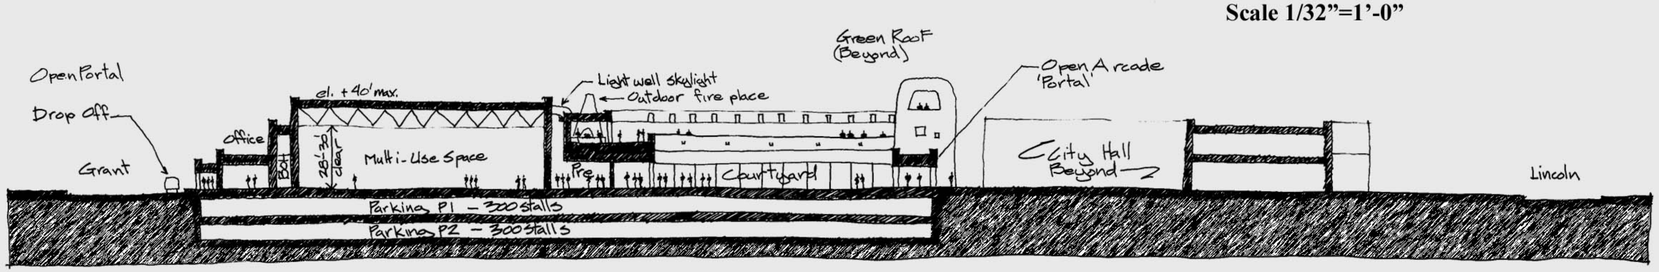

East-West Section C-C

Scale 1/32"=1'-0"

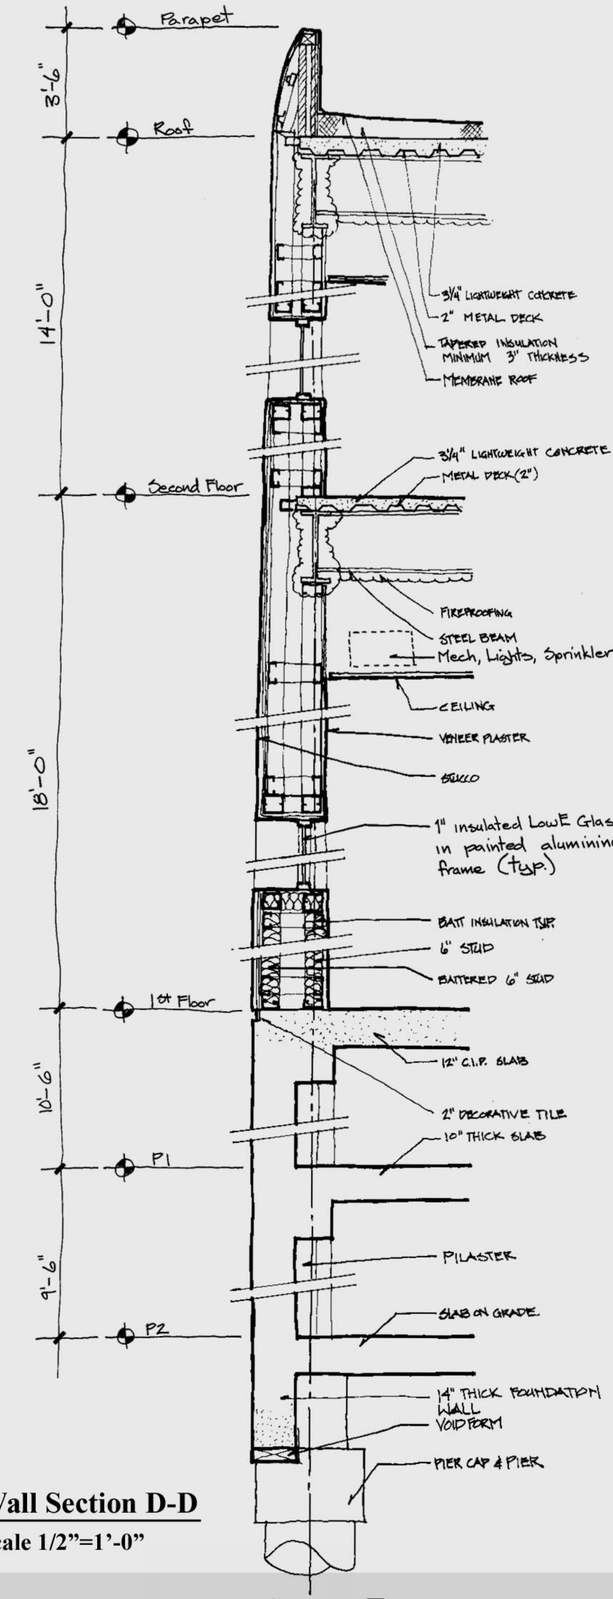

Wall Section D-D

Scale 1/2"=1'-0"

WALKER PARKING CONSULTANTS
M-E ENGINEERS, INC.
MARTIN / MARTIN
Spears Architects
DESIGNWORKSHOP
Fentress Bradburn ARCHITECTS LTD.
Architecture • Interiors • Planning

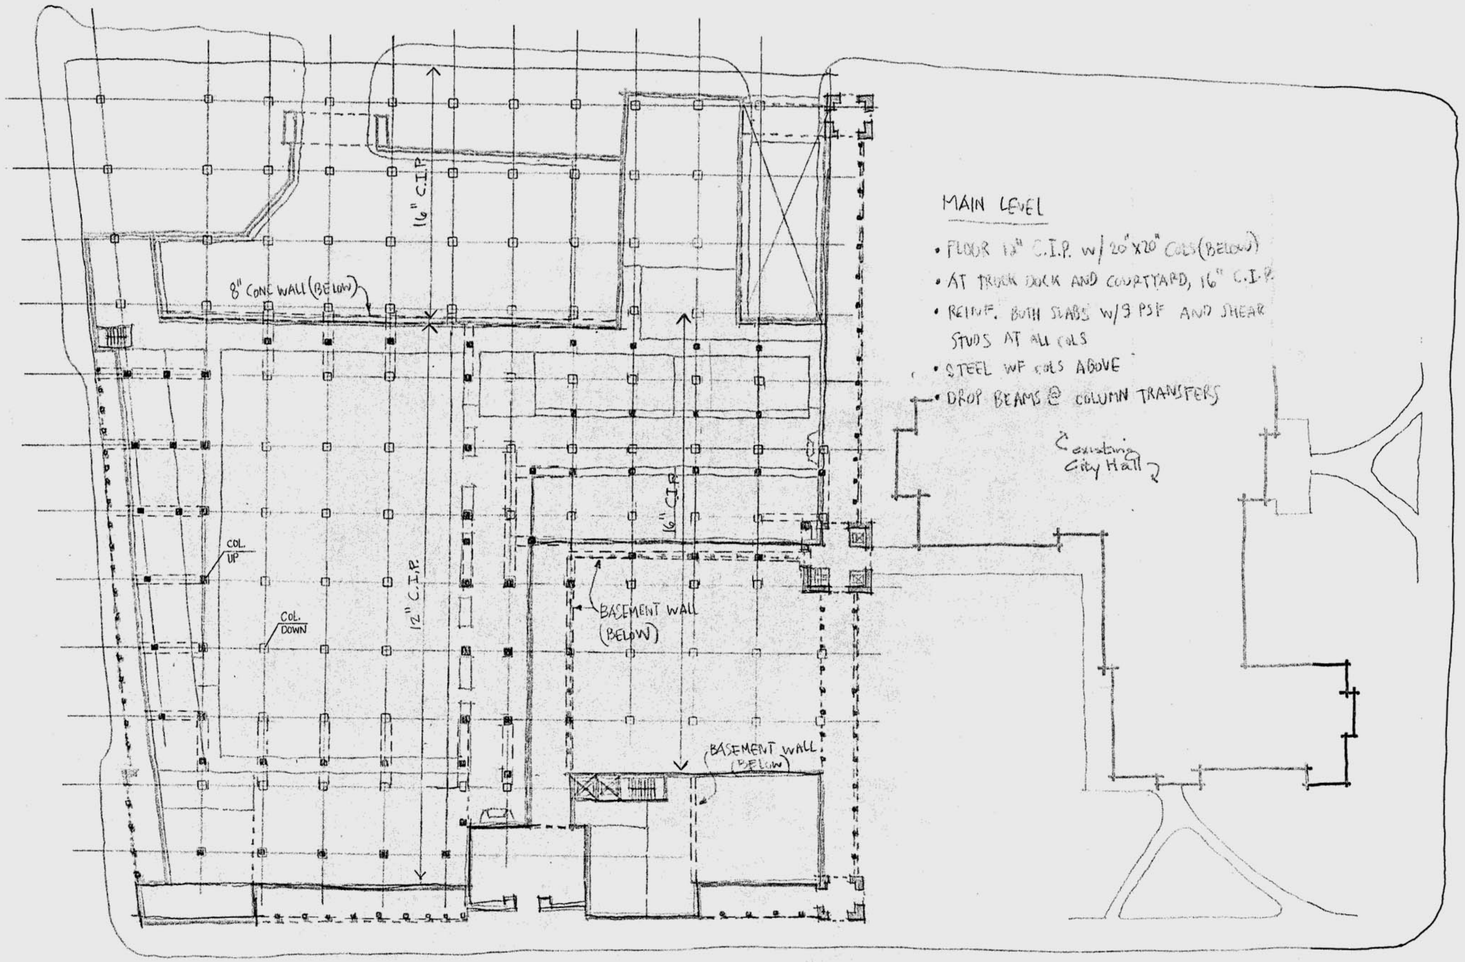

Main Level Framing Plan Scale 1/32"=1'-0"

WALKER PARKING CONSULTANTS
M-E ENGINEERS, INC. MECHANICAL AND ELECTRICAL CONSULTING ENGINEERS
MARTIN / MARTIN CONSULTING ENGINEERS
Spears Architects DESIGNWORKSHOP 506 Agua Fria • Santa Fe, NM 87501 • 505-982-8399 Facsimile 505-986-1396
Fentress Bradburn ARCHITECTS LTD. Architecture • Interiors • Planning

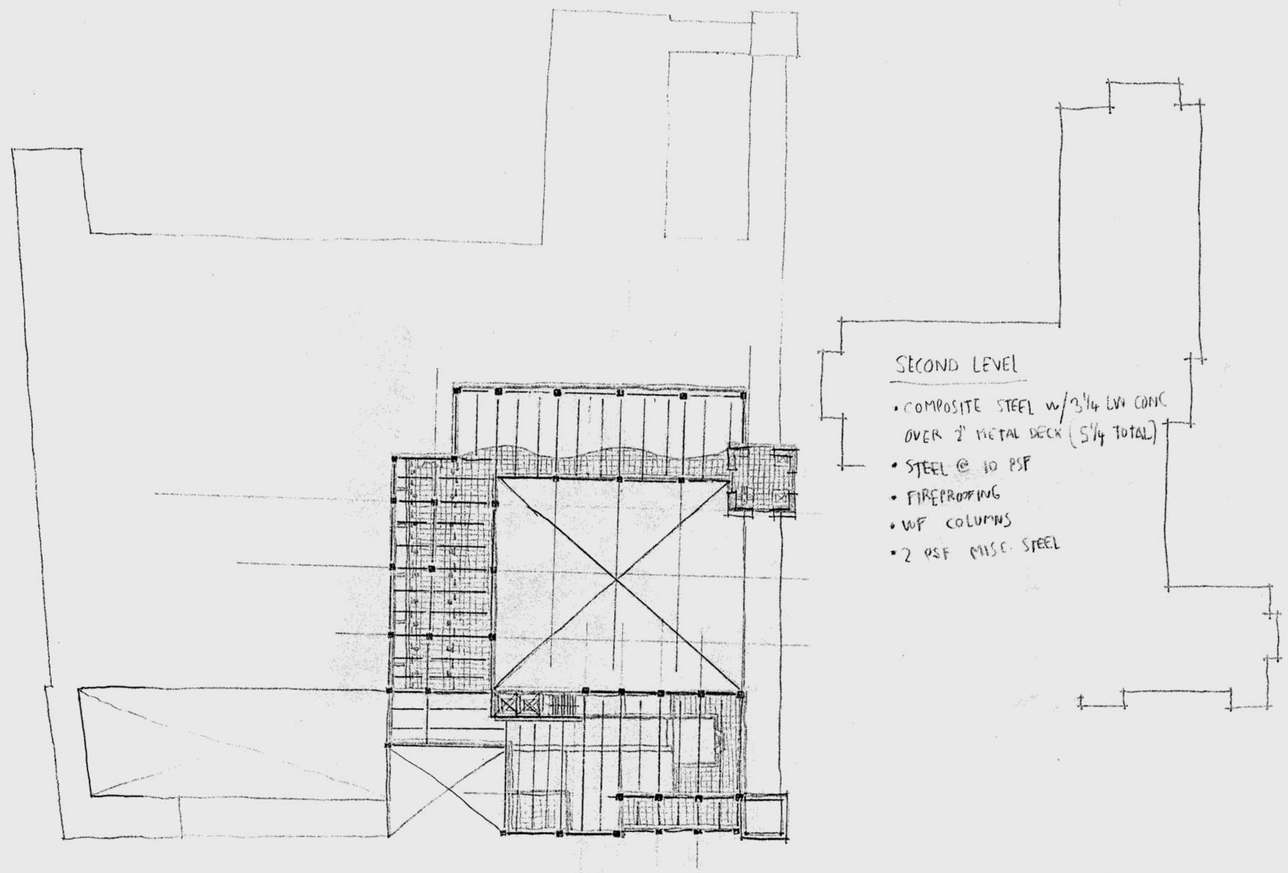

Second Level Framing Plan Scale 1/32"=1'-0"

WALKER PARKING CONSULTANTS
H-E ENGINEERS, INC. MECHANICAL AND ELECTRICAL CONSULTING ENGINEERS
MARTIN / MARTIN CONSULTING ENGINEERS
Spears Architects
DESIGNWORKSHOP
506 Agua Fria • Santa Fe, NM 87501 • 505-982-8399 Facsimile 505-986-1596
Fentress Bradburn ARCHITECTS LTD.
Architecture • Interiors • Planning

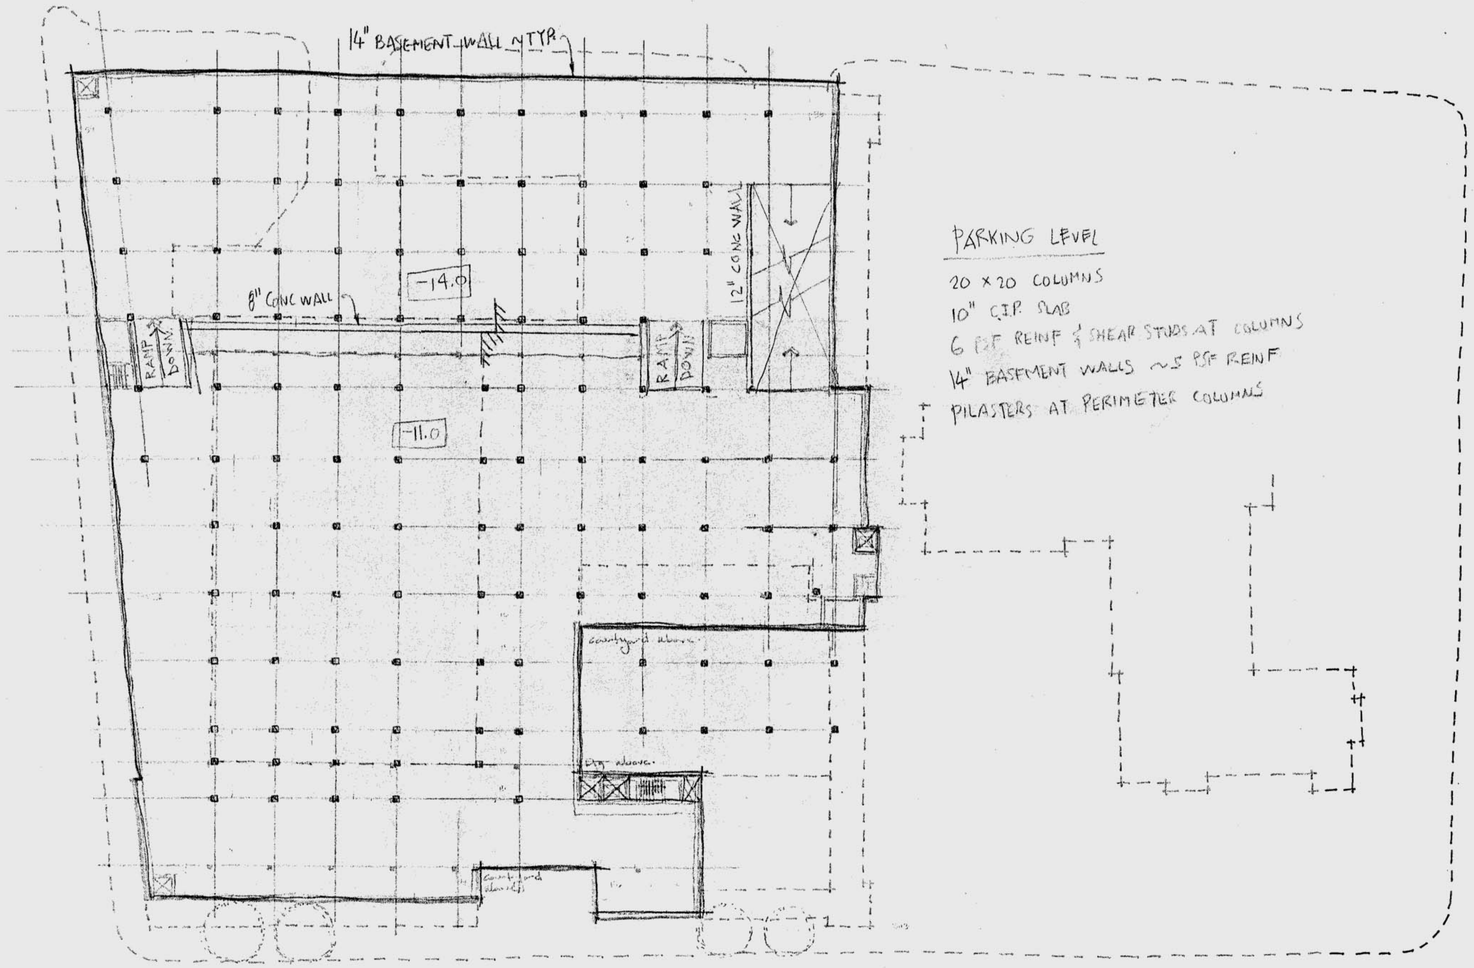

Parking Level Framing Plan Scale 1/32"=1'-0"

WALKER PARKING CONSULTANTS
H-E ENGINEERS, INC. MECHANICAL AND ELECTRICAL CONSULTING ENGINEERS
MARTIN / MARTIN CONSULTING ENGINEERS
Spears Architects
DESIGNWORKSHOP
Fentress Bradburn ARCHITECTS LTD.
Architecture • Interiors • Planning

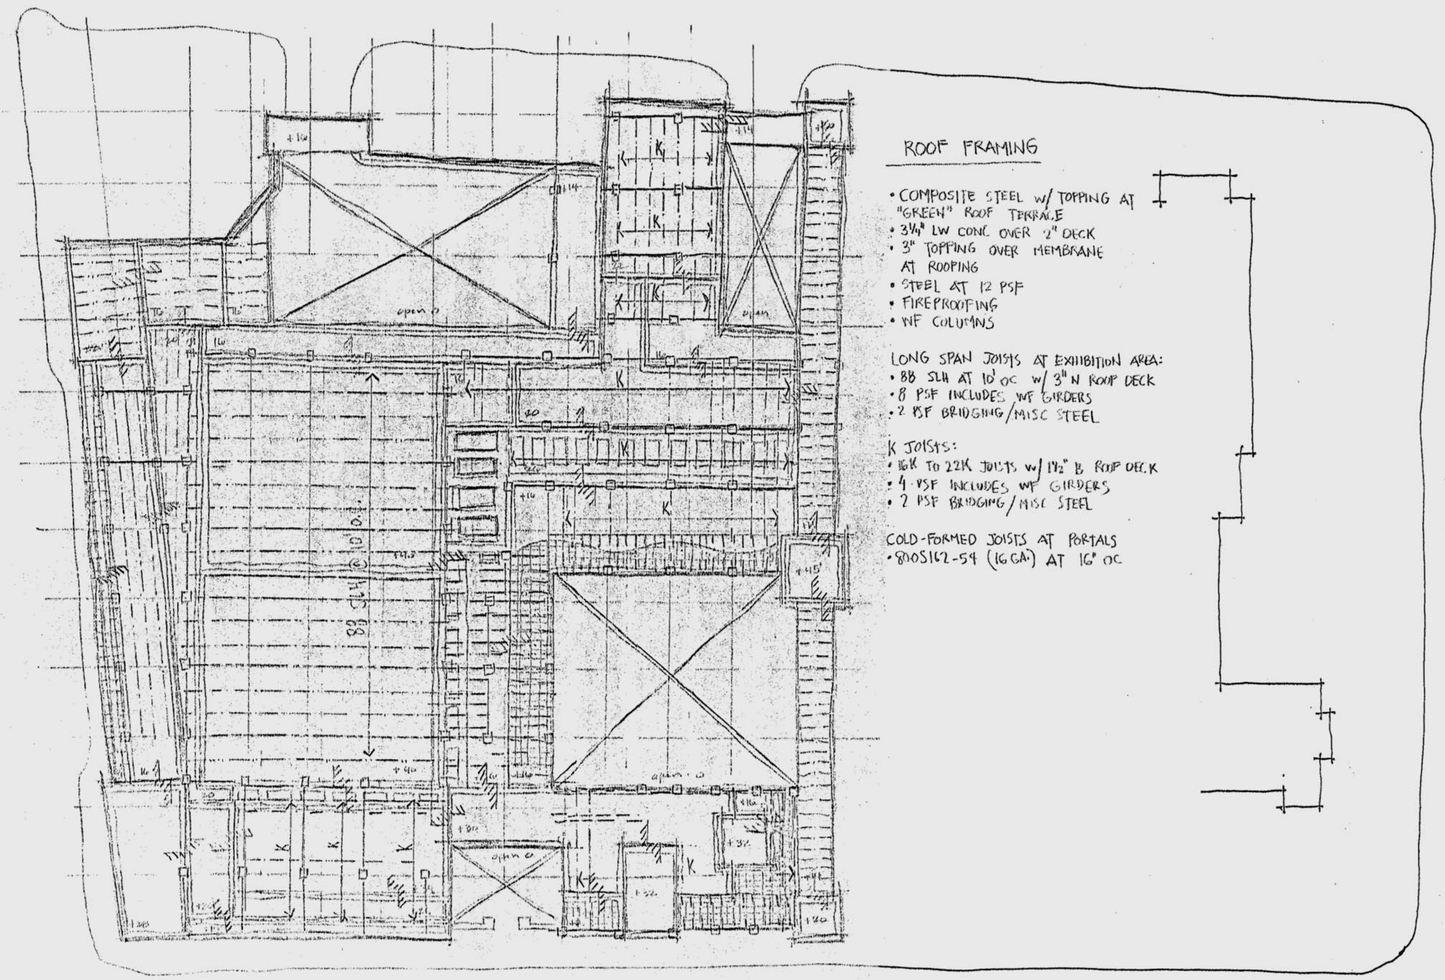

Roof Framing Plan Scale 1/32"=1'-0"

WALKER PARKING CONSULTANTS
M-E ENGINEERS, INC. MECHANICAL AND ELECTRICAL CONSULTING ENGINEERS
MARTIN / MARTIN CONSULTING ENGINEERS
Spears Architects DESIGNWORKSHOP 506 Agua Fria • Santa Fe, NM 87501 • 505-982-8399 Facsimile 505-986-1396
Fentress Bradburn ARCHITECTS LTD. Architecture • Interiors • Planning