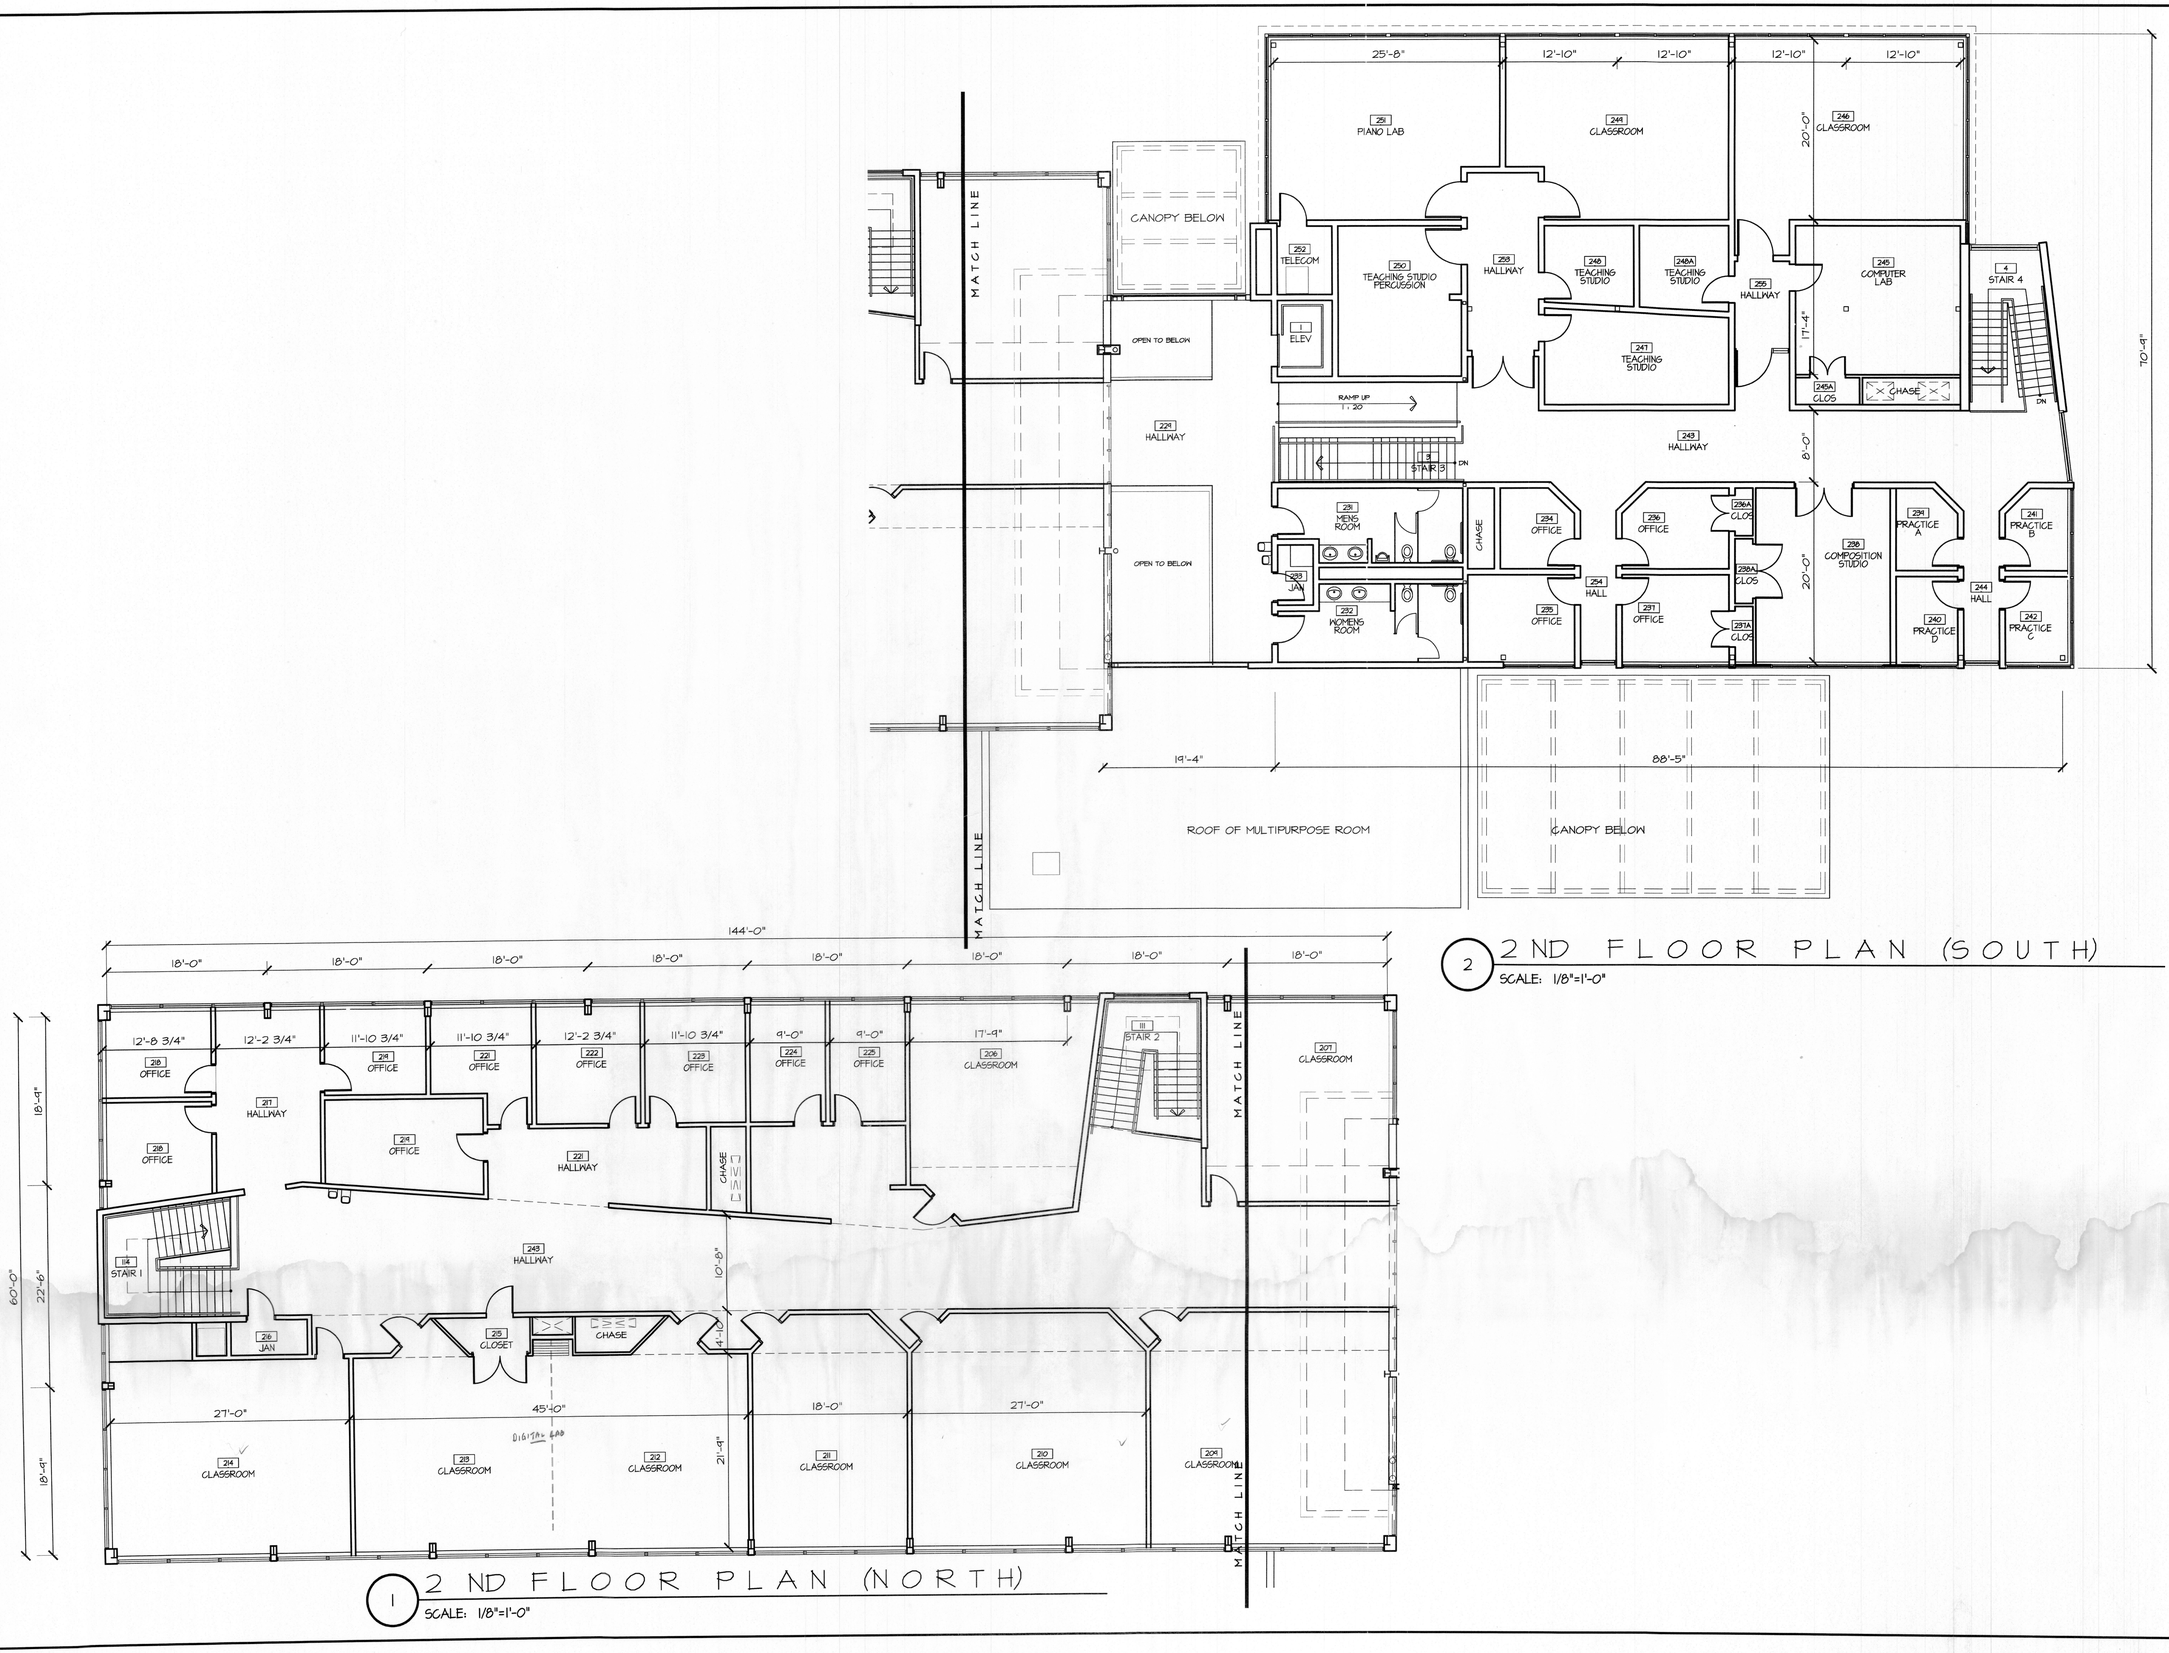

2 2ND FLOOR PLAN (SOUTH)

SCALE: 1/8"=1'-0"

1 2 ND FLOOR PLAN (NORTH)

SCALE: 1/8"=1'-0"

PLOT DATE

FILE NAME

BENILDUS HALL

SANTA FE UNIVERSITY OF ART & DESIGN

1600 SAINT MICHAEL'S DRIVE

SANTA FE, NEW MEXICO, 87505

REVISIONS:

NO.	DATE	BY

DATE: 2011

DRAWN BY:

CHECKED BY:

DUTY & GERMANAS ARCHITECTS

404 KIVA COURT, STE 6
SANTA FE, NM 87505
PH: (505) 984-8882
FAX: (505) 984-9083

SHEET

A1.1